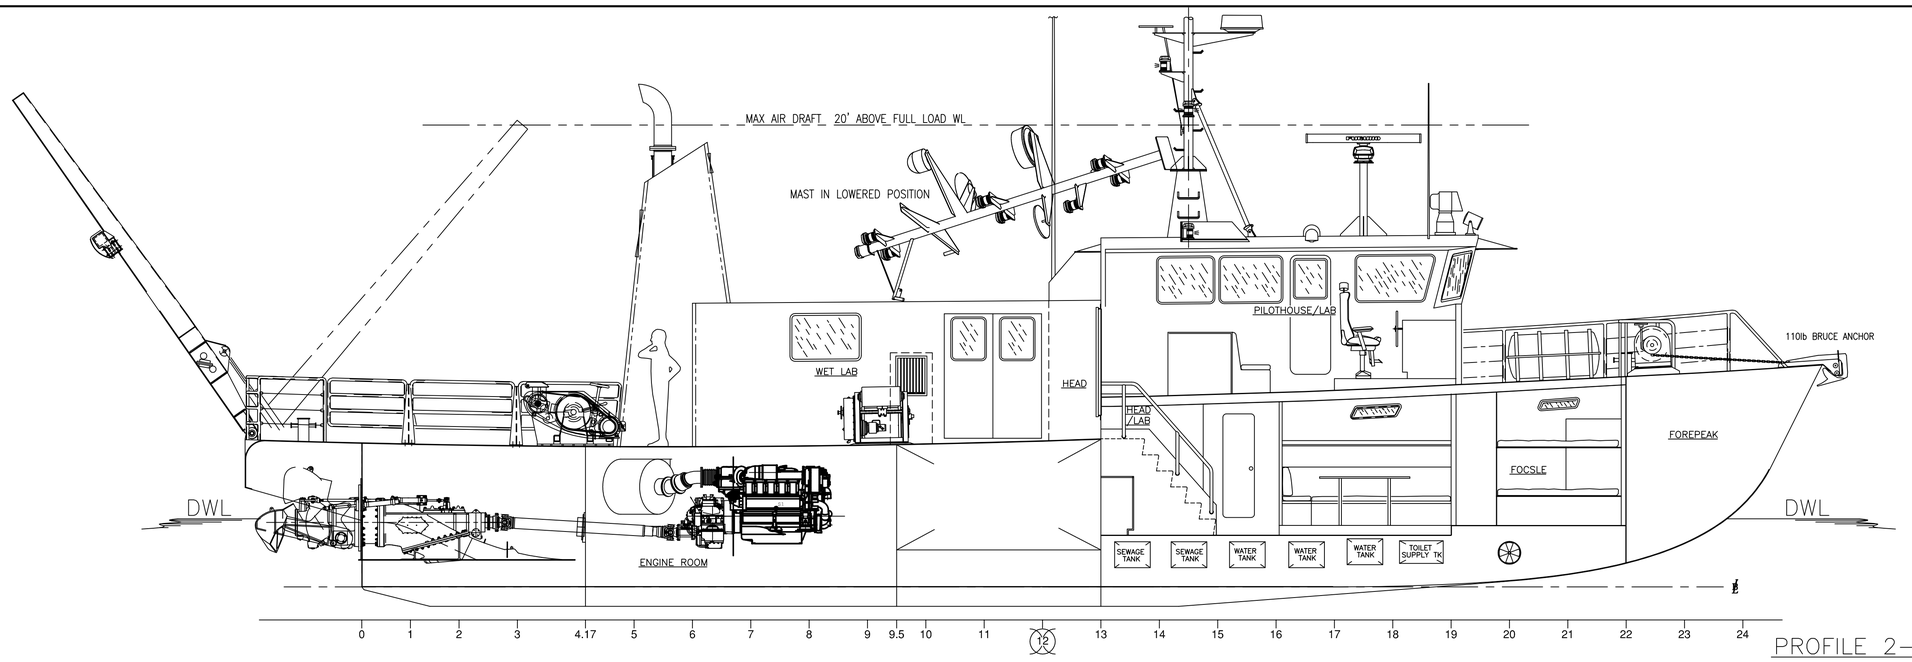

PROFILE 2–1B
INBOARD PROFILE

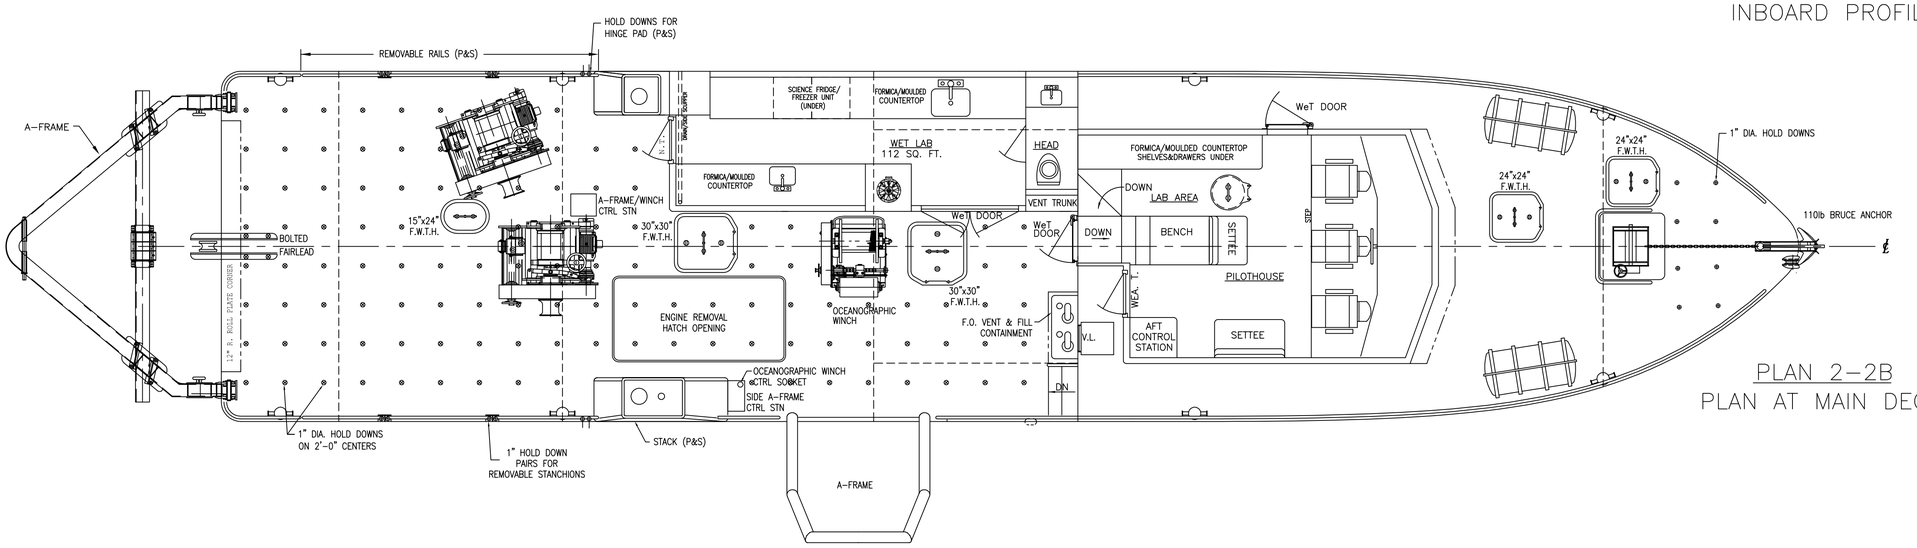

PLAN 2–2B
PLAN AT MAIN DECK

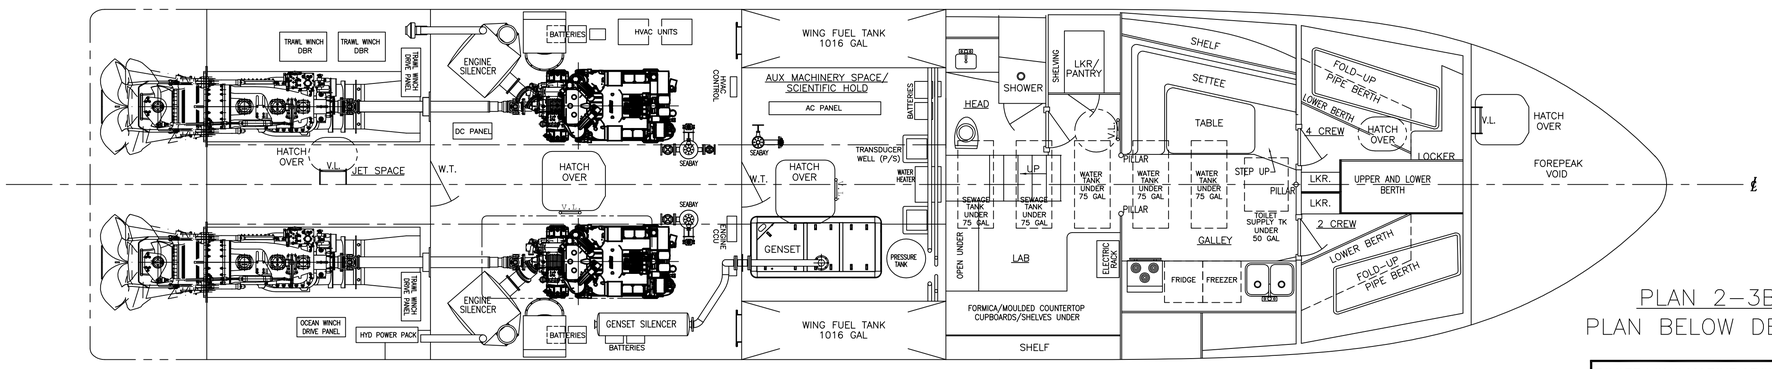

PLAN 2–3B
PLAN BELOW DECKS

ROGER LONG MARINE ARCHITECTURE, INC.
19 Scott Dyer Road, Cape Elizabeth, Maine 04107

E.Y.E. MARINE CONSULTANTS
Dartmouth Nova Scotia

Project
UMCES RESEARCH VESSEL

Client HIKE METAL PRODUCTS LTD.

Title
GENERAL ARRANGEMENT OUTBOARD PROFILE

Scale 1/4" = 1'		Date
Client Approval		
T.C.M.S. Approval		
Classification Society Approval		
	Drawn G. PEET	29 JUN 07
	Checked T. THOMPSON	
	Project No. 07006	Sheet 2 of 2
	Drawing No. 174–102	Rev. No. K